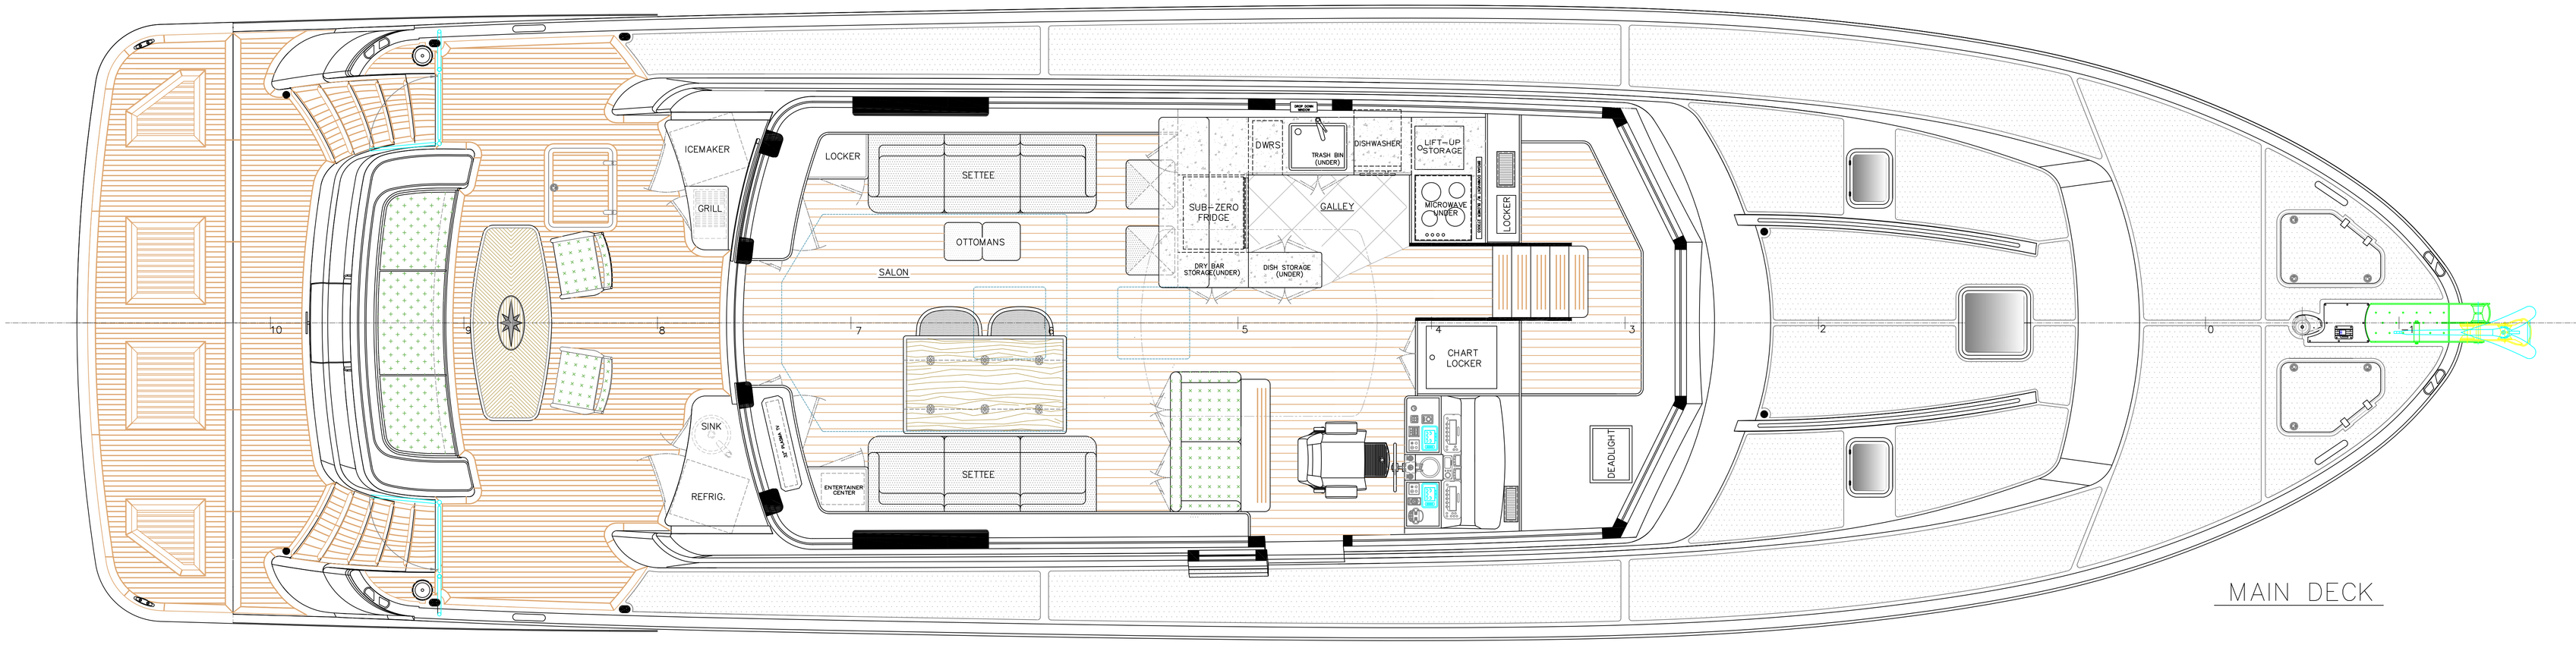


MAIN DECK

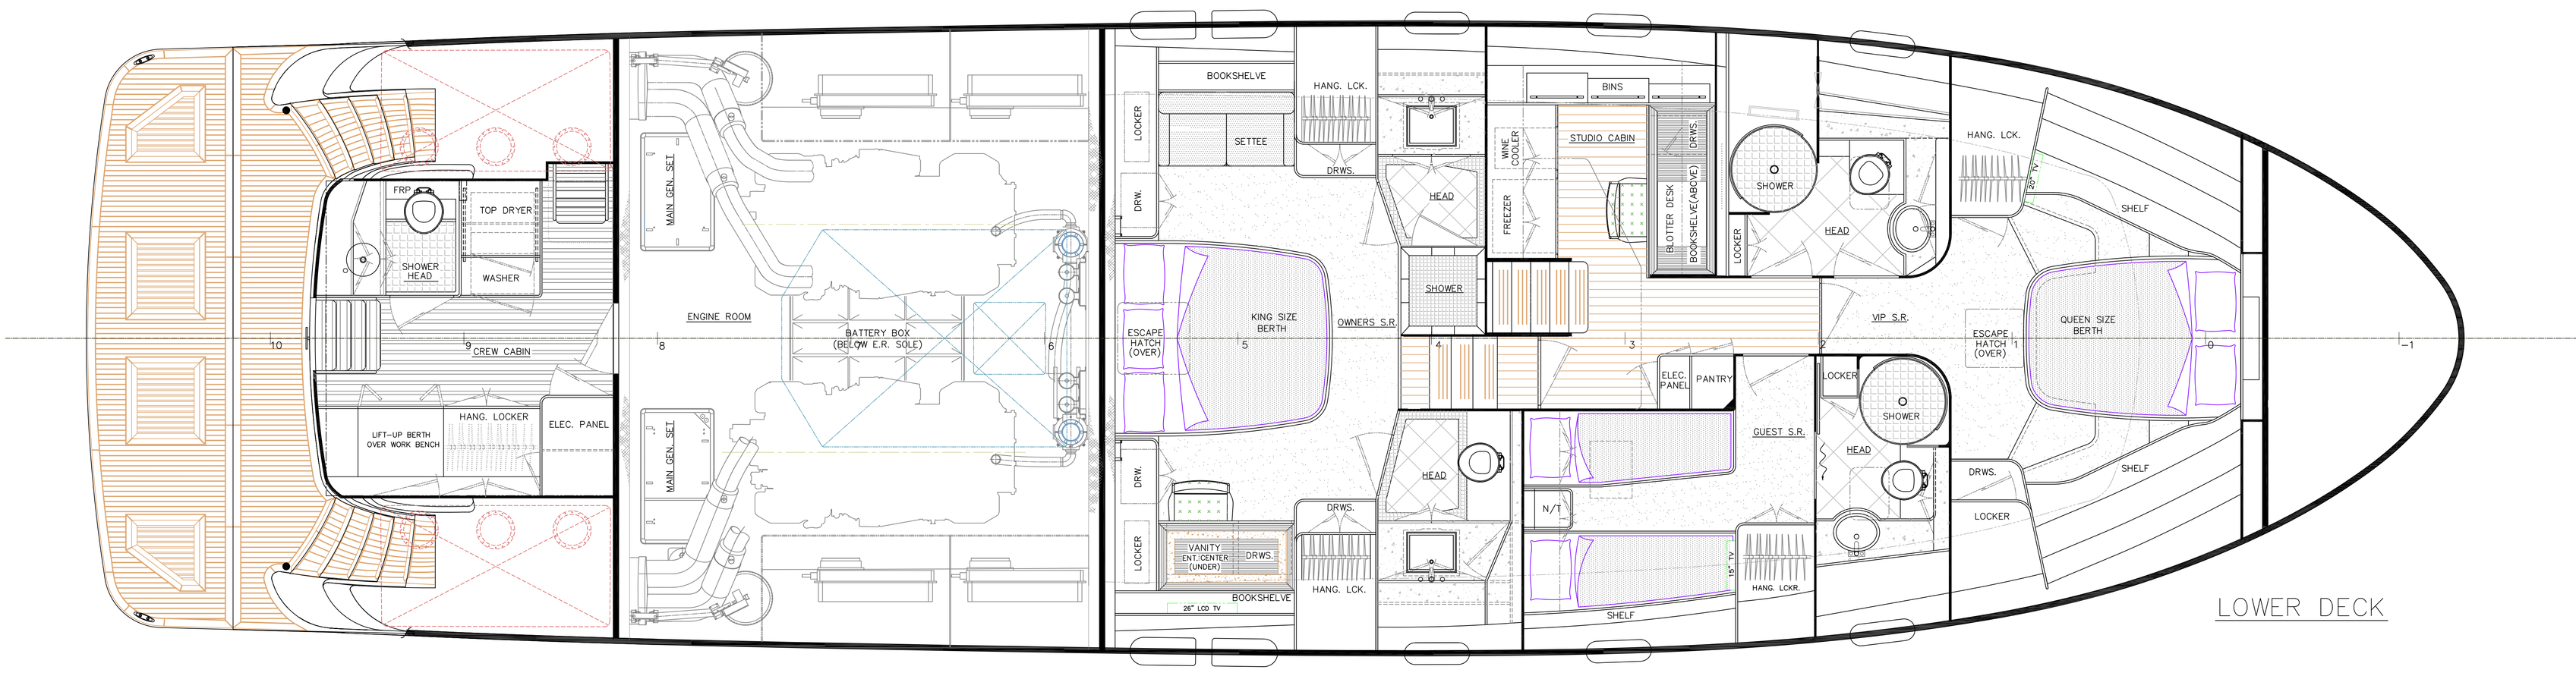


LOWER DECK

| | |
|---|---|
| SUBJ | UP GALLEY ARRANGEMENT |
| PROJECT | GLOBAL arrow 68 EX |
| DESIGNED BY | |
| EN ISO No: 12215 | SCALE 1/2"=1'-0" |
| DRN YVON CHEN | CHK D CHANG |
| DWG NO. 68-602 | DATE 12.10.2010 |
| | APPD D CHANG |
| | SHEET 2 or 3 |
| | FORMAT ARCH E1 |

Global YACHT BUILDERS

No.9 Cheng Kung 2nd Road, Chien Chen Dist., Kaohsiung, Taiwan, Phone 886 7 333-1237 FAX 886 7 334-1533
THIS DRAWING IS THE PROPERTY OF GLOBAL YACHT BUILDERS, AND MUST BE RETURNED. IT SHALL NOT BE USED FOR CONSTRUCTION OR MANUFACTURE, OR DUPLICATED OR COPIED OR SUBMITTED TO OUTSIDE PARTIES WITHOUT OUR WRITTEN CONSENT.